15027

2004-370 Attachment D

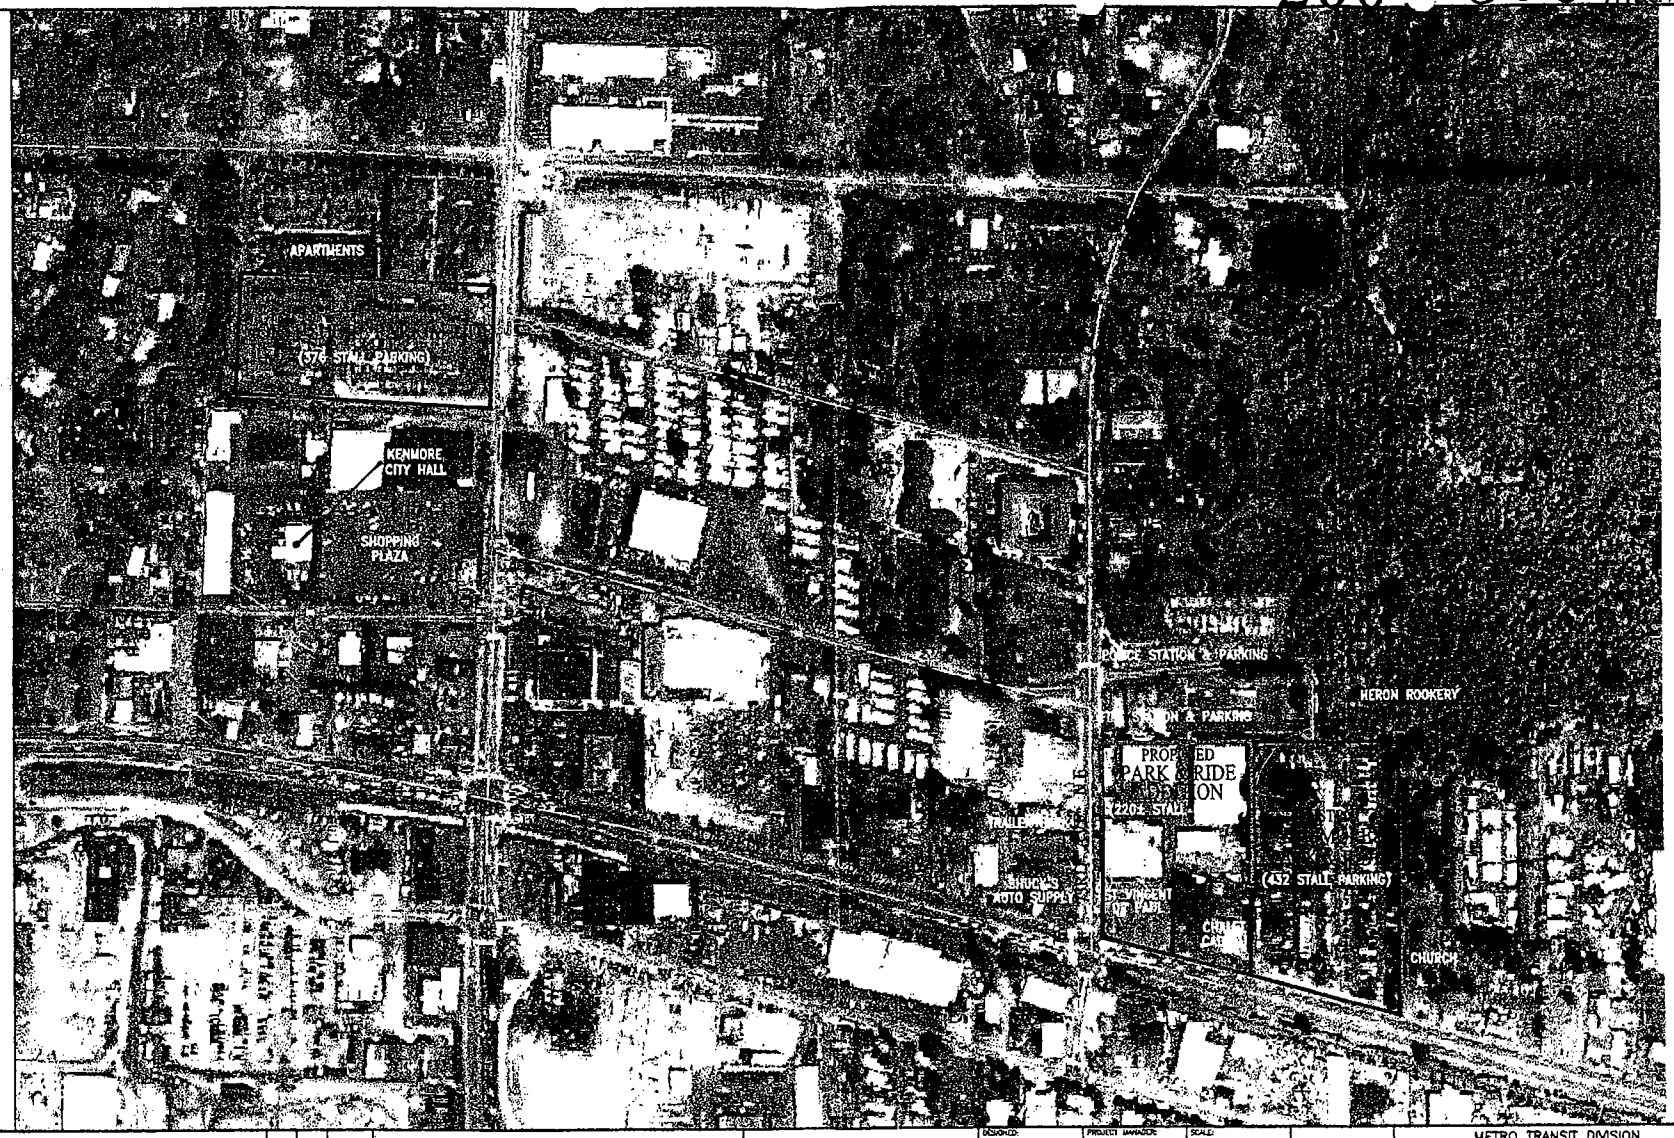

No.	REVISION	BY	APP'D	DATE

DESIGNED: E. KRENZEL	PROJECT MANAGER: L. KRENZEL	SCALE: 1" = 40'	King County Department of Transportation
DRAWN: L. ANDERSON	APPROVED: D. CRIPPEN	ONE INCH AT FULL SIZE 1" IF NOT ONE INCH, SCALE ACCORDINGLY	
CHECKED: P. ENG	RDS NO:		
RECOMMENDED: D. CRIPPEN	CONTRACT NO:	SITE LOCATION NO:	

METRO TRANSIT DIVISION
EXISTING LAND USE
KENMORE PARK & RIDE EXPANSION AND NORTHSHORE TOD

DATE: APR 02

DRAWING NO:

SHEET NO: OF