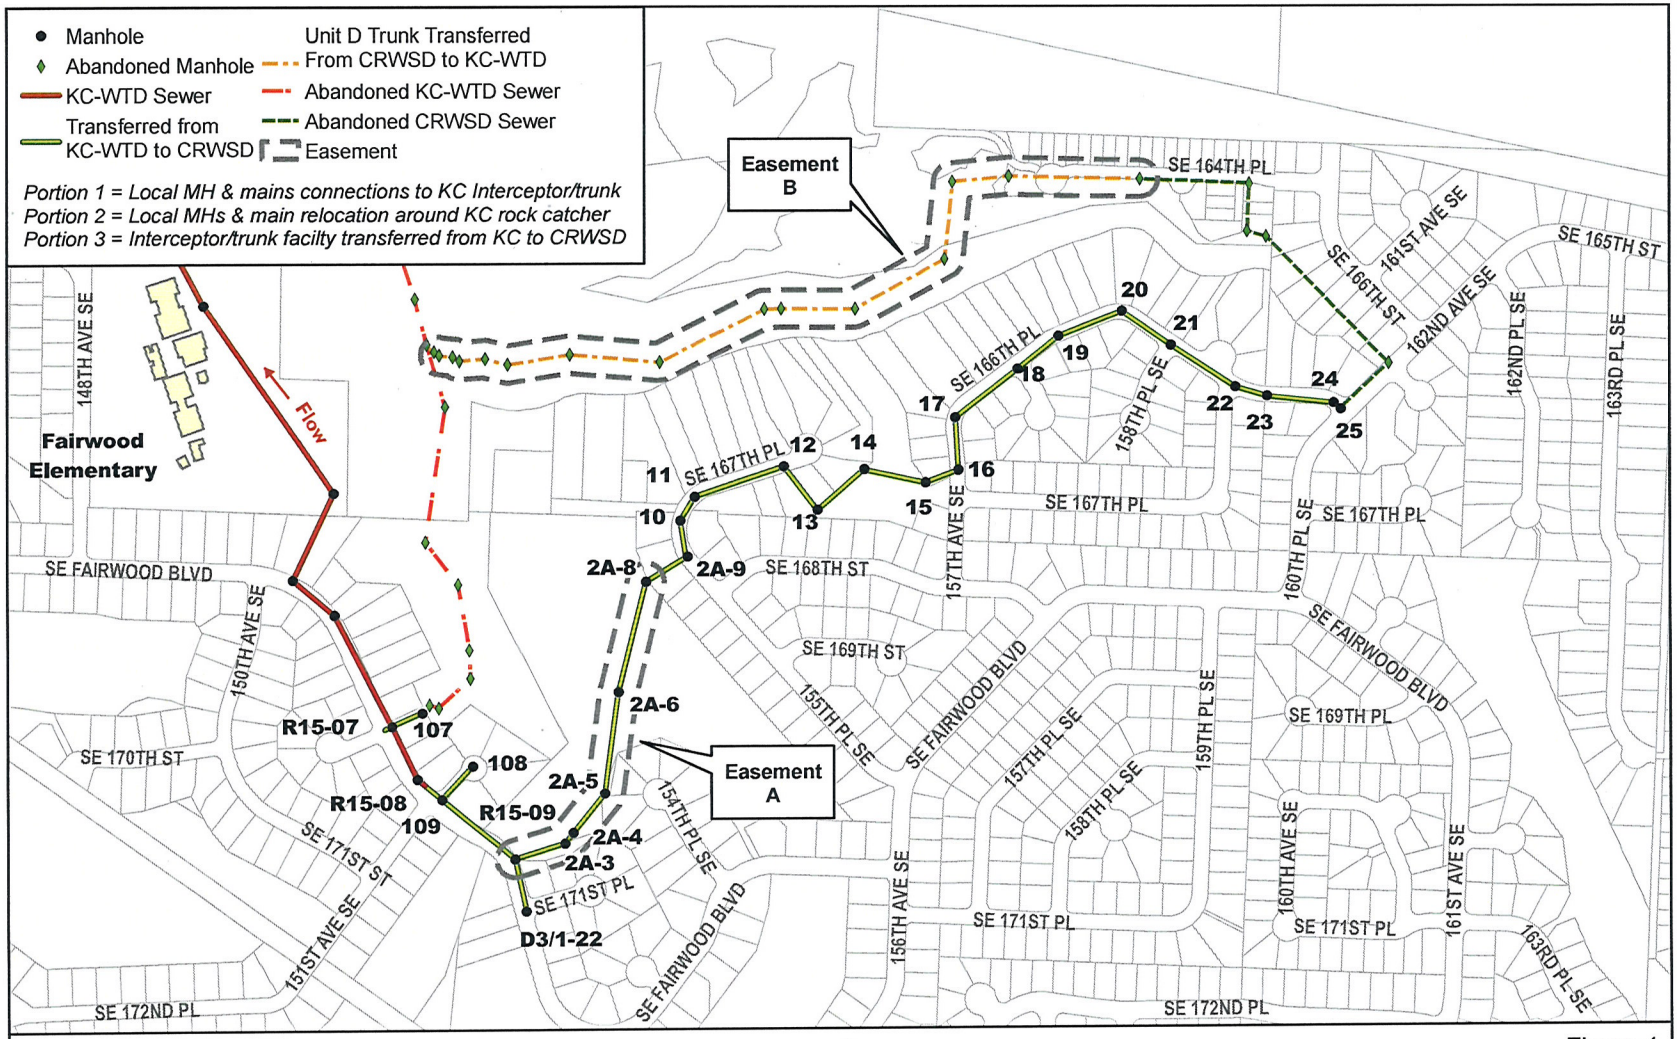

Figure 1

Easement A (Golf Course) Running With Portions of Fairwood Interceptor To Be Transferred From KC-WTD To CRWSD and Easement B (Unit D Trunk) Running With Portions of Trunk D To Be Transferred From CRWSD To KC-WTD

FIGURE 1