EXHIBIT A-1
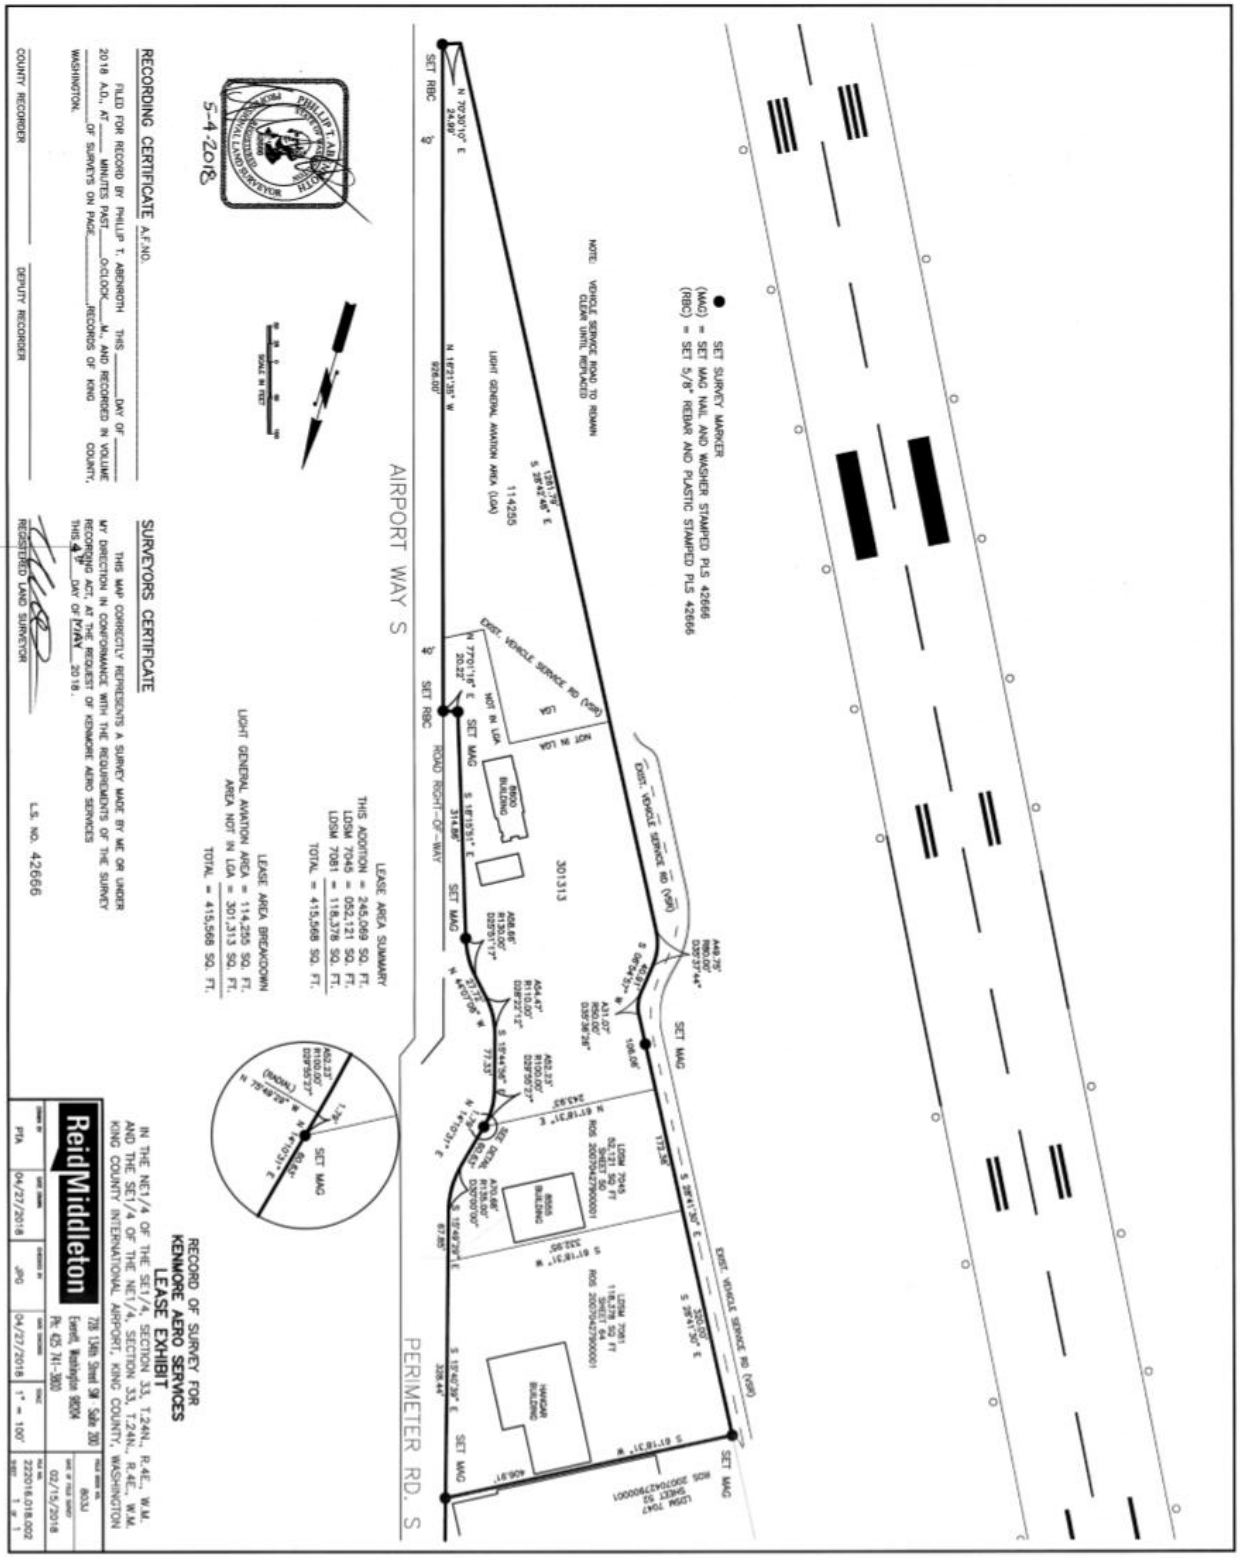
DIAGRAM OF PREMISES UNDER LEASE